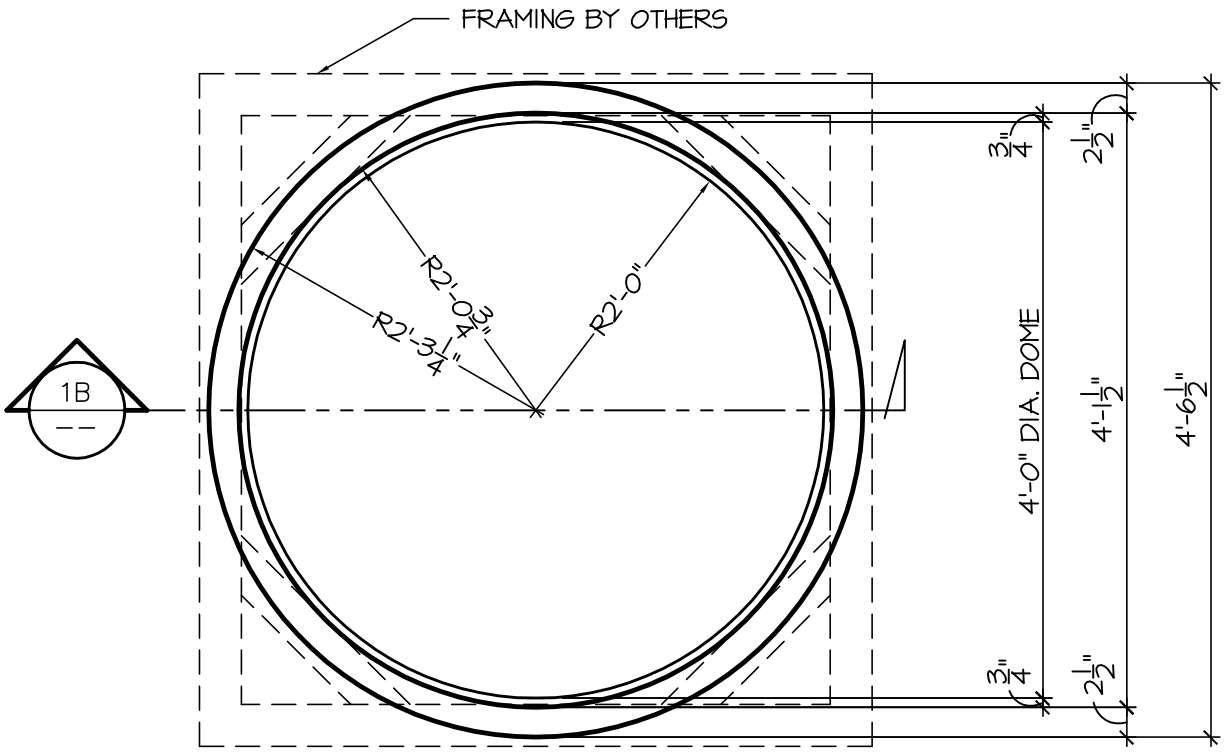

1A REFLECTED PLAN VIEW

SCALE : 3/4" = 1'-0"

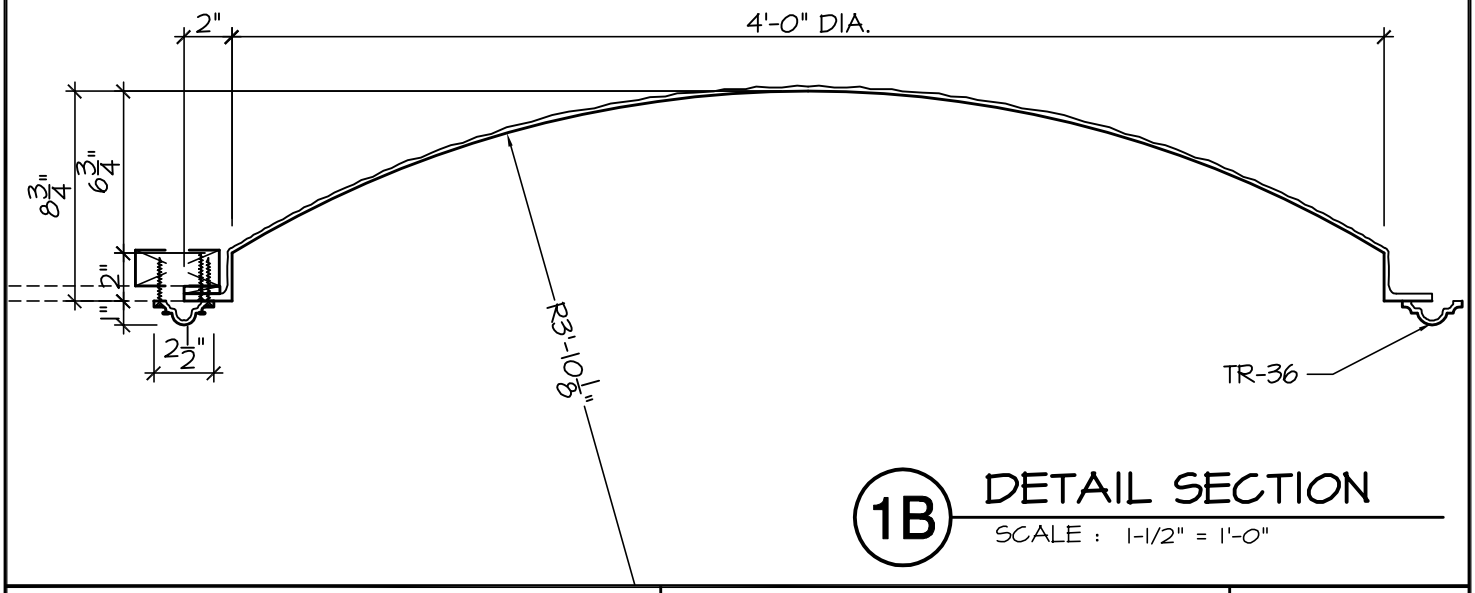

1B DETAIL SECTION

SCALE : 1-1/2" = 1'-0"

FIRST CLASS BUILDING PRODUCTS

Phone 770.514.8141
Fax 770.514.0731

PROJECT:	FIRST CLASS BUILDING PRODUCTS
JOB NO:	
TITLE:	GFRP DOME
TITLE:	4'-0" DIAMETER
SCALE:	AS SHOWN
DRAWN BY:	--
SHEET NO.	D-48-8.75
PAGE	OF